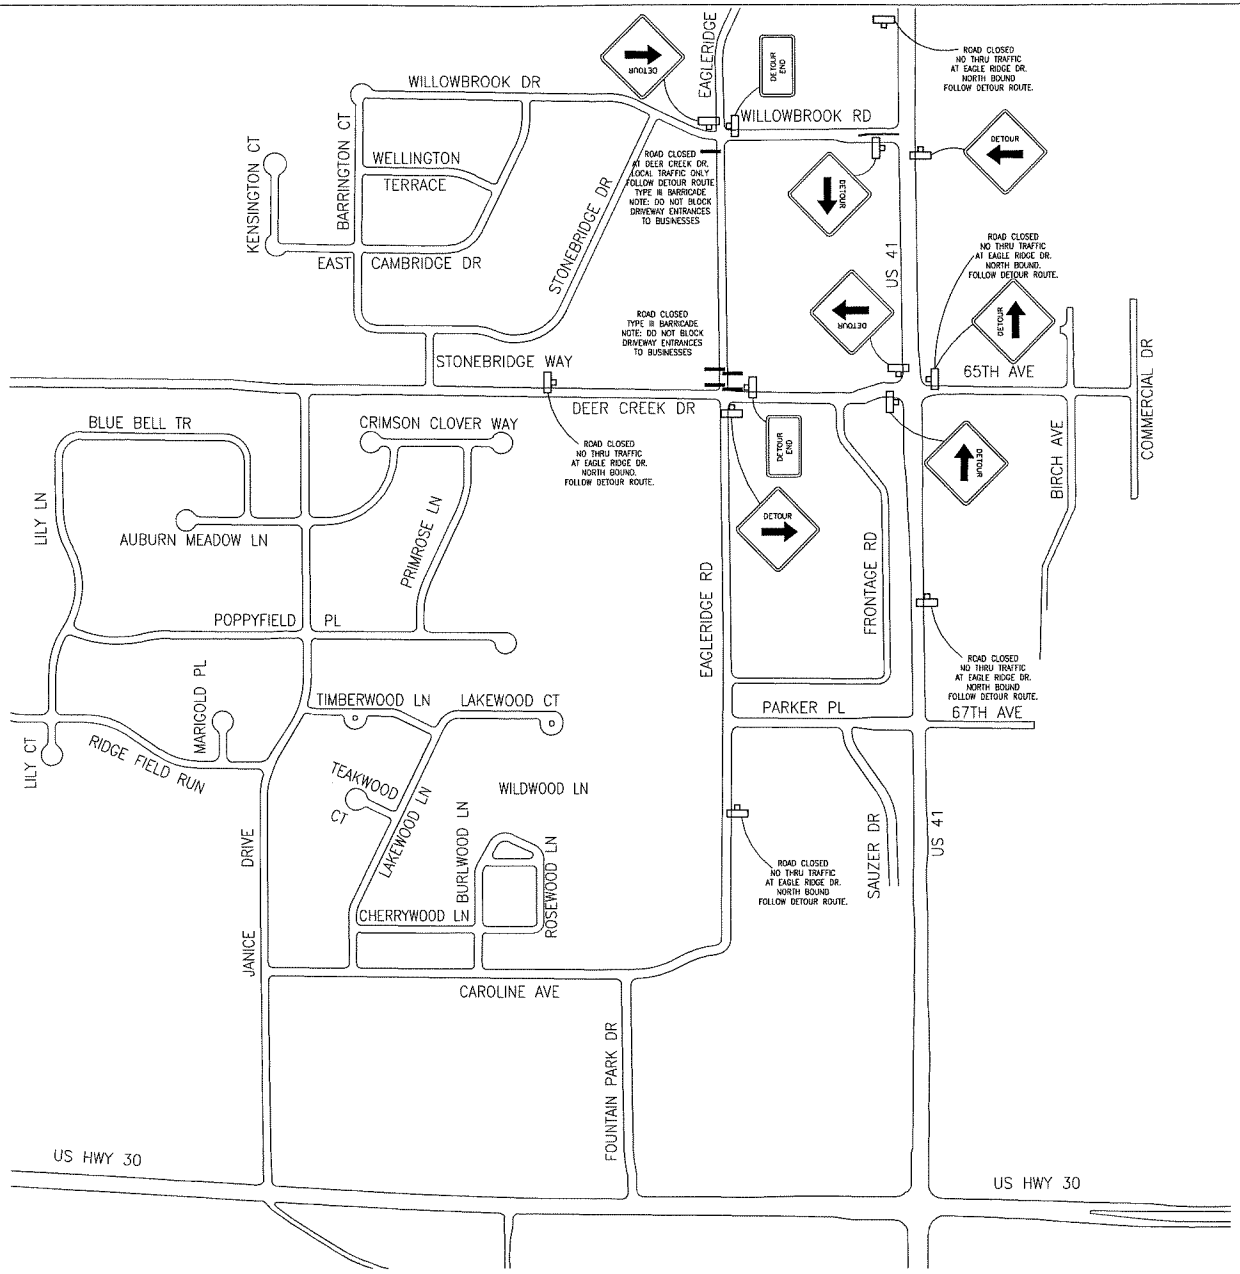

EAGLE RIDGE DR. DETOUR ROUTE.
USE WHEN EAGLE RIDGE DR. IS CLOSED AND
DEER CREEK DR. IS OPEN FOR TRAFFIC.

LEGEND

CONSTRUCTION SIGN

EAGLE RIDGE DR.

NOTE:
1. ALL DETOUR SIGNS SHALL INDICATE EAGLE RIDGE DR. BELOW.
2. HAVE DETOUR SIGNS SET PRIOR TO CLOSING EAGLE RIDGE DR. FOR PROPOSED CONSTRUCTION.
3. THE CONTRACTOR SHALL INCLUDE ANY ADDITIONAL SIGNS AND/OR TRAFFIC CONTROL DEVICES DEEMED NECESSARY FOR THE SAFETY OF TRAFFIC AND YOUR CREW. INCLUDE IN MAINTENANCE OF TRAFFIC COST.

250' 0 125' 250' 500'
1" = 250'-0"

NIES engineering, inc.
2421 173rd Street, Hammond, Indiana 46323
Phone: (219) 844 8680 Fax: (219) 844 7754
Your Vision • Our Focus

Customer:	TOWN OF SCHERERVILLE	Drawing Title:	MOT PLAN
Project Name:	EAGLE RIDGE DR. - CULVERT REPLACEMENT PROJECT	Sub Title:	EAGLE RIDGE DR. CLOSURE DETOUR ROUTE
Project Number:	50-828-61	Drawing Filename:	A:\Projects\Scherer\50828\1 Eagle Ridge Drive\DWG\50828_ETD.DWG\50828 =
Date & Time:	01/26/23 - 13:28	Horizontal Scale:	1"=250'-0"
		Vertical Scale:	N/A

Designed: MJH
Drawn: MJH
Checked: NJS

SHEET 4 OF 5